1. Profile MS-1000
2. Fischer anchor FH II 10/50 SK or Fischer anchor FH II 12/M6 M8 I with countersink M6 or M8 or any comparable anchor
3. Two type bottom wedges in black PA, one for 15mm glass and one for 16,3-16,76mm glass
4. Glass 15mm monolithic toughened heat soak Glass 16,3-16,76mm laminated toughened
5. External clamping block in black PA common for all glasses
6. Two type internal clamping blocks in black PA, one for 15mm glass and one for 16,3-16,76mm glass
7. Rubber (EPDM) in channel common for all glasses
8. Two type rubber wedges (EPDM), one for 15mm glass and one for 16,3-16,76mm glass
9. Floor level

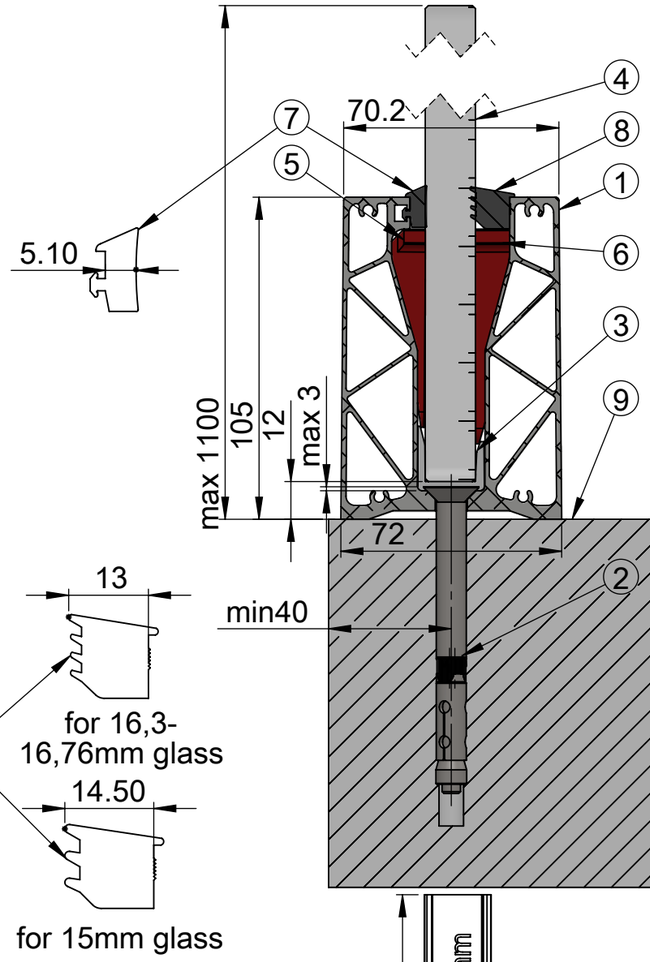

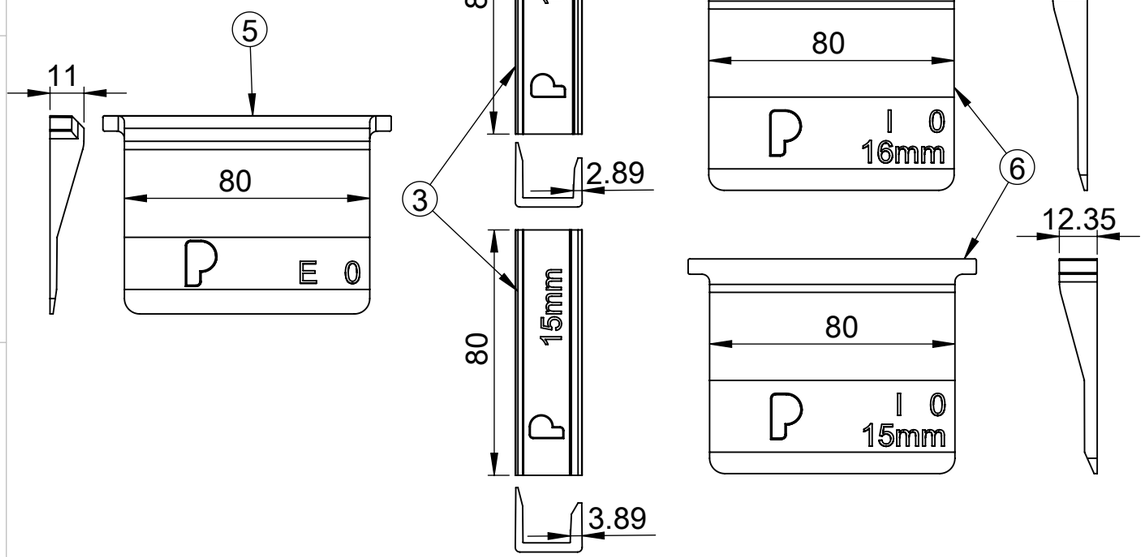

SCALE 1 : 2

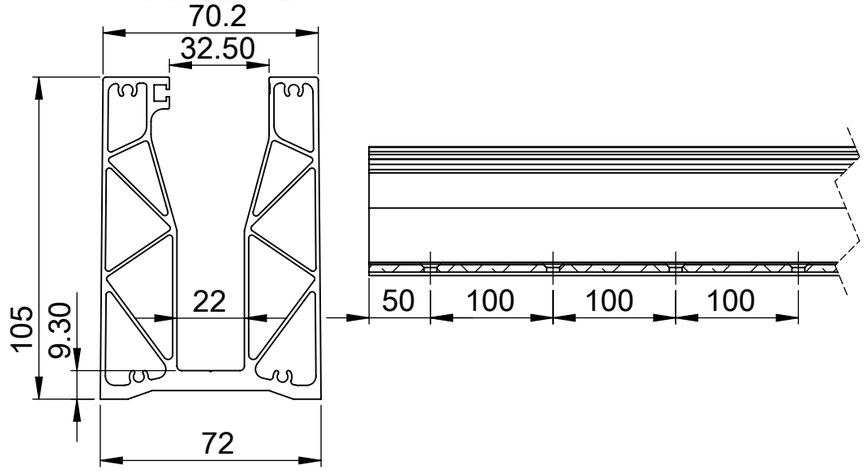

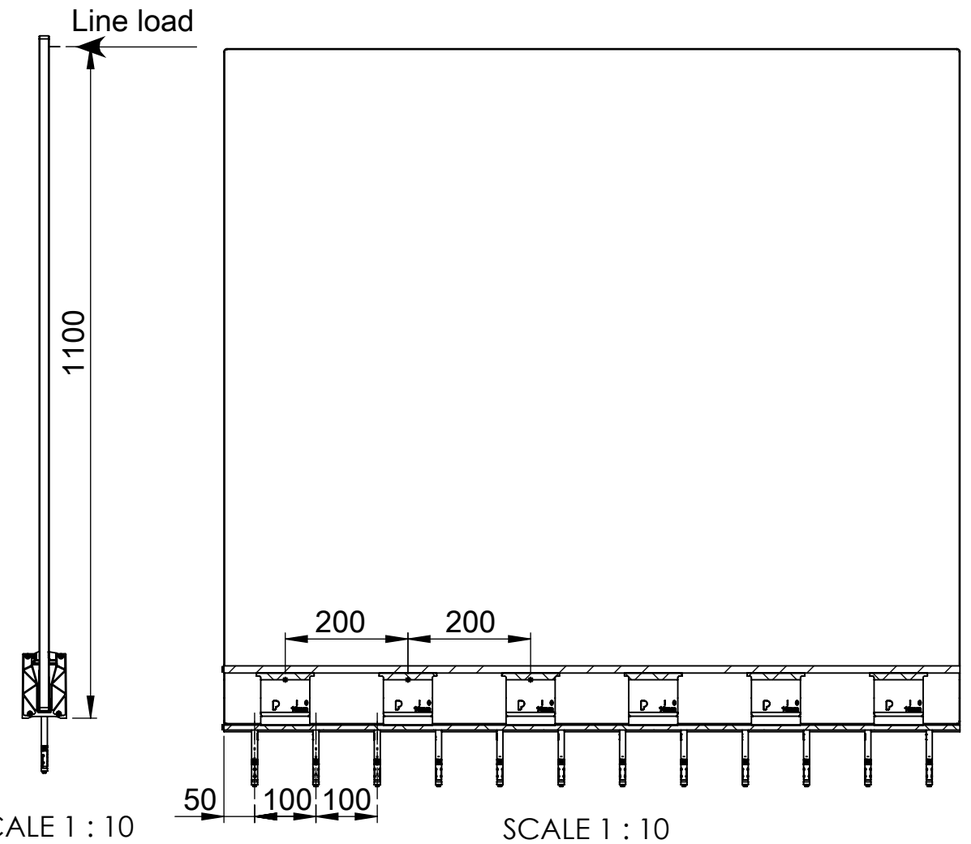

SCALE 1 : 10

SCALE 1 : 10

UNLESS OTHERWISE SPECIFIED: DIMENSIONS ARE IN MILLIMETERS SURFACE FINISH: TOLERANCES: LINEAR: ANGULAR:	MAKEDONIKI - PANIDIS S.A PRODUCTION OF ALUMINIUM RAILING SYSTEMS "MAK-SYSTEM" & ACCESSORIES TEL:+30 2310 780352-784 519, FAX: +30 2310 783764 www.makedoniki-panidis.gr e-mail: info@makedoniki-panidis.gr	DEBUR AND BREAK SHARP EDGES

	NAME	SIGNATURE	DATE
DRAWN			
CHK'D			
APPV'D			
MFG			
Q.A			

MATERIAL:

WEIGHT:

DO NOT SCALE DRAWING | REVISION

MAKEDONIKI PANIDIS S.A.

TITLE: PANIDIS MAKEDONIKI • ALUMINIUM SYSTEM COMPONENTS

DWG NO. MS-1000 | A3

SCALE:1:5 | SHEET 1 OF 1